COPY

MILLER'S
RIVER BEND

A SUBDIVISION OF PART OF THE S1/2 OF THE S1/2 OF THE SE1/4 OF SECTION 4 T18N R5E

STANDISH TOWNSHIP ARENAC COUNTY, MICHIGAN.

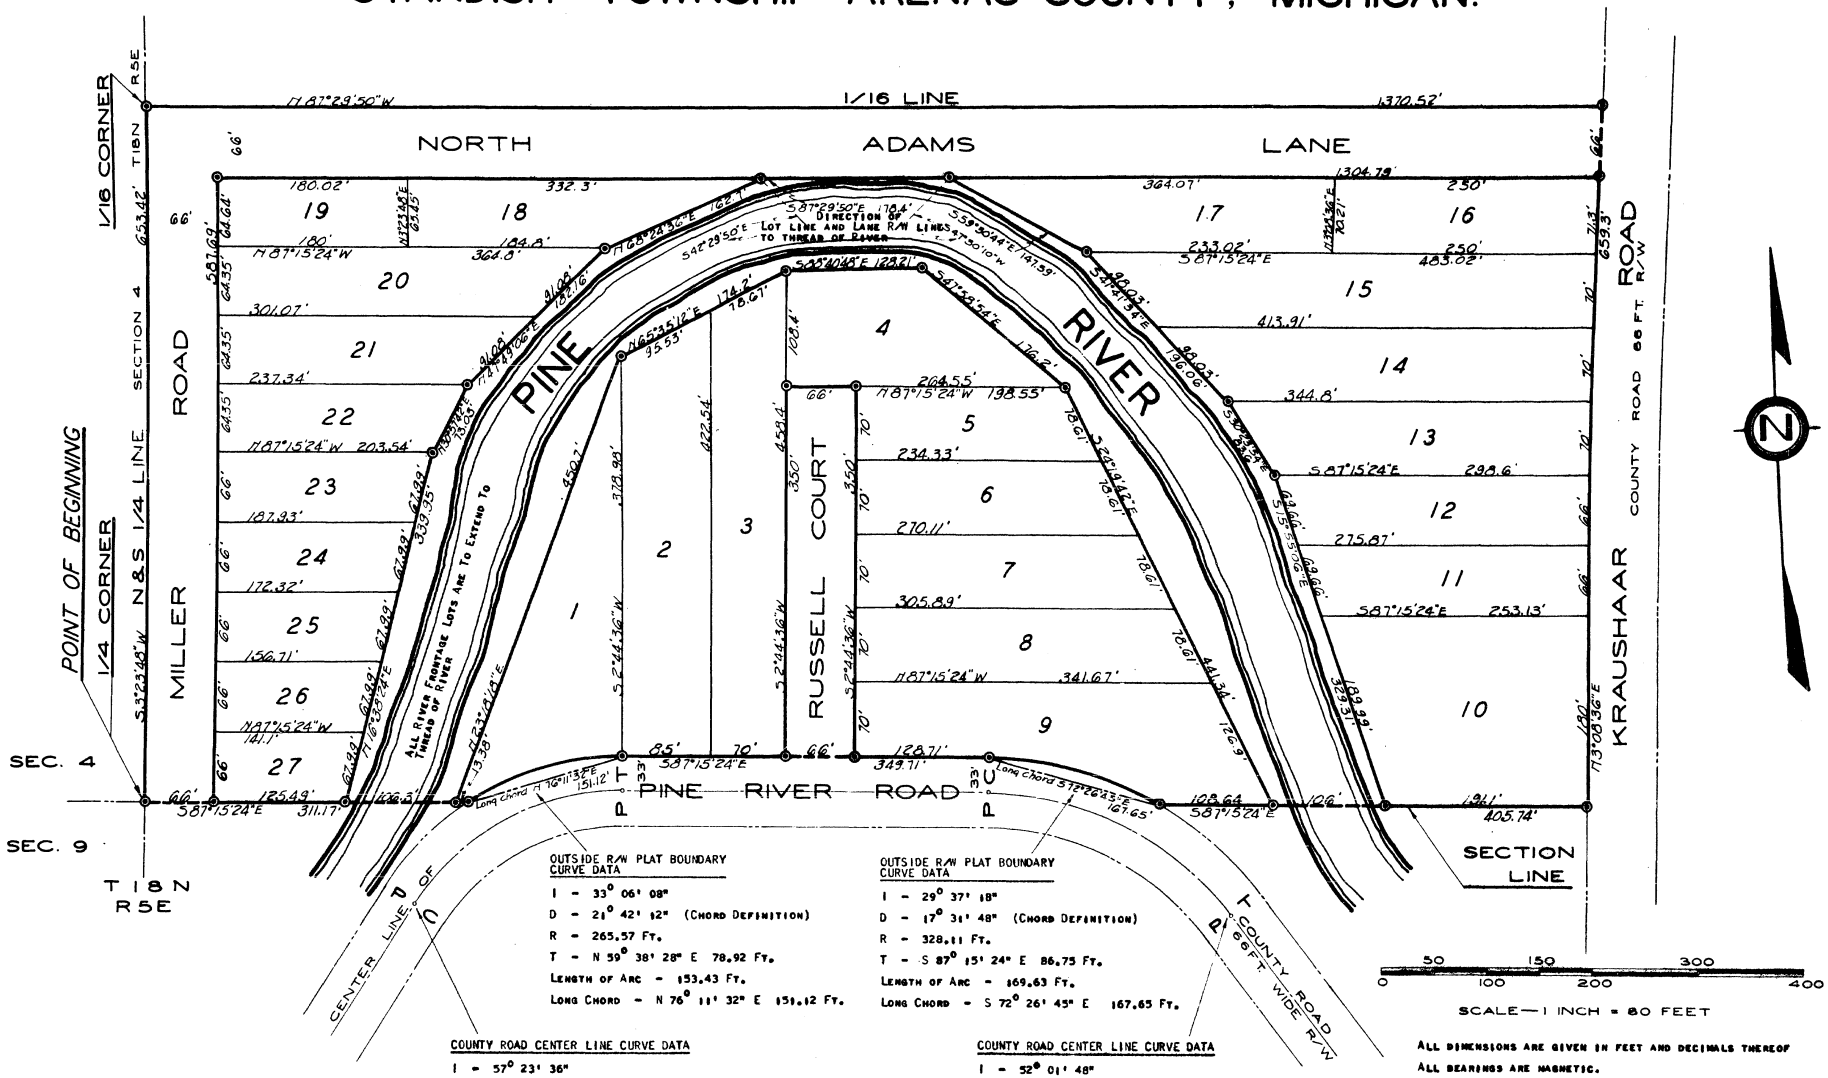

OUTSIDE R/W PLAT BOUNDARY CURVE DATA

I = 33° 06' 08"
D = 21° 42' 12" (CHORD DEFINITION)
R = 265.57 FT.
T = N 59° 38' 28" E 78.92 FT.
LENGTH OF ARC = 153.43 FT.
LONG CHORD = N 76° 11' 32" E 151.12 FT.

OUTSIDE R/W PLAT BOUNDARY CURVE DATA

I = 29° 37' 18"
D = 17° 31' 48" (CHORD DEFINITION)
R = 328.11 FT.
T = S 87° 15' 24" E 86.75 FT.
LENGTH OF ARC = 169.63 FT.
LONG CHORD = S 72° 26' 45" E 167.65 FT.

COUNTY ROAD CENTER LINE CURVE DATA

I = 57° 23' 36"
D = 24° 49' 48" (CHORD DEFINITION)
R = 232.57 FT.
T = 127.31 FT.
E = 32.56 FT.
L = 232.96 FT.

COUNTY ROAD CENTER LINE CURVE DATA

I = 52° 01' 48"
D = 19° 30' 32" (CHORD DEFINITION)
R = 295.11 FT.
T = 144 FT.
E = 33.27 FT.
L = 267.99 FT.

ALL DIMENSIONS ARE GIVEN IN FEET AND DECIMALS THEREOF
ALL BEARINGS ARE MAGNETIC.

SURVEY AND PLAT BY

R. J. COOKE

REGISTERED LAND SURVEYOR
210 NORTH ADAMS STREET
EAST TAWAS, MICHIGAN.